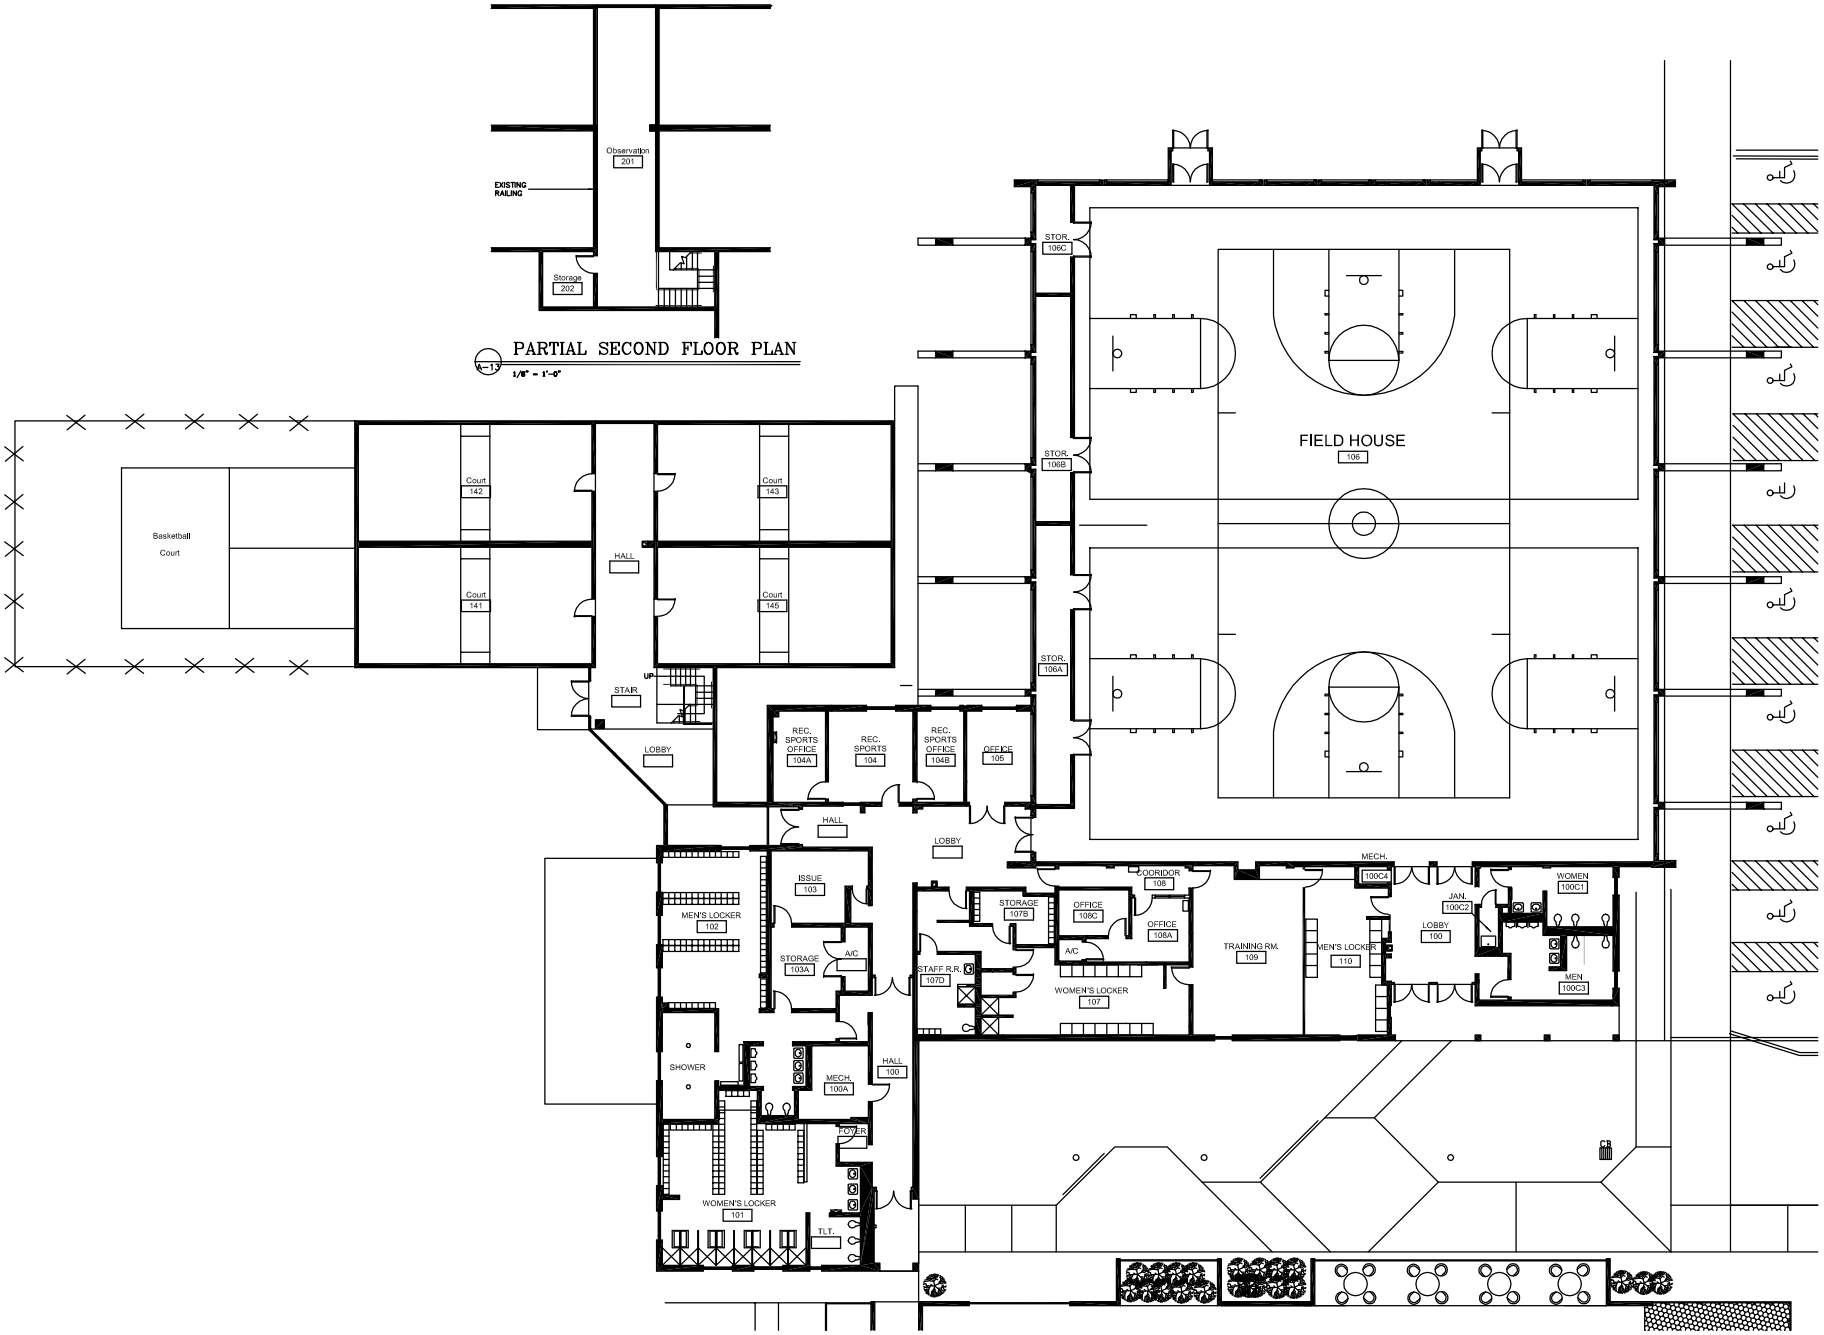

N

0107- MOODY SUSTAINER'S FIELD HOUSE

FIRST FLOOR PLAN

SCALE: